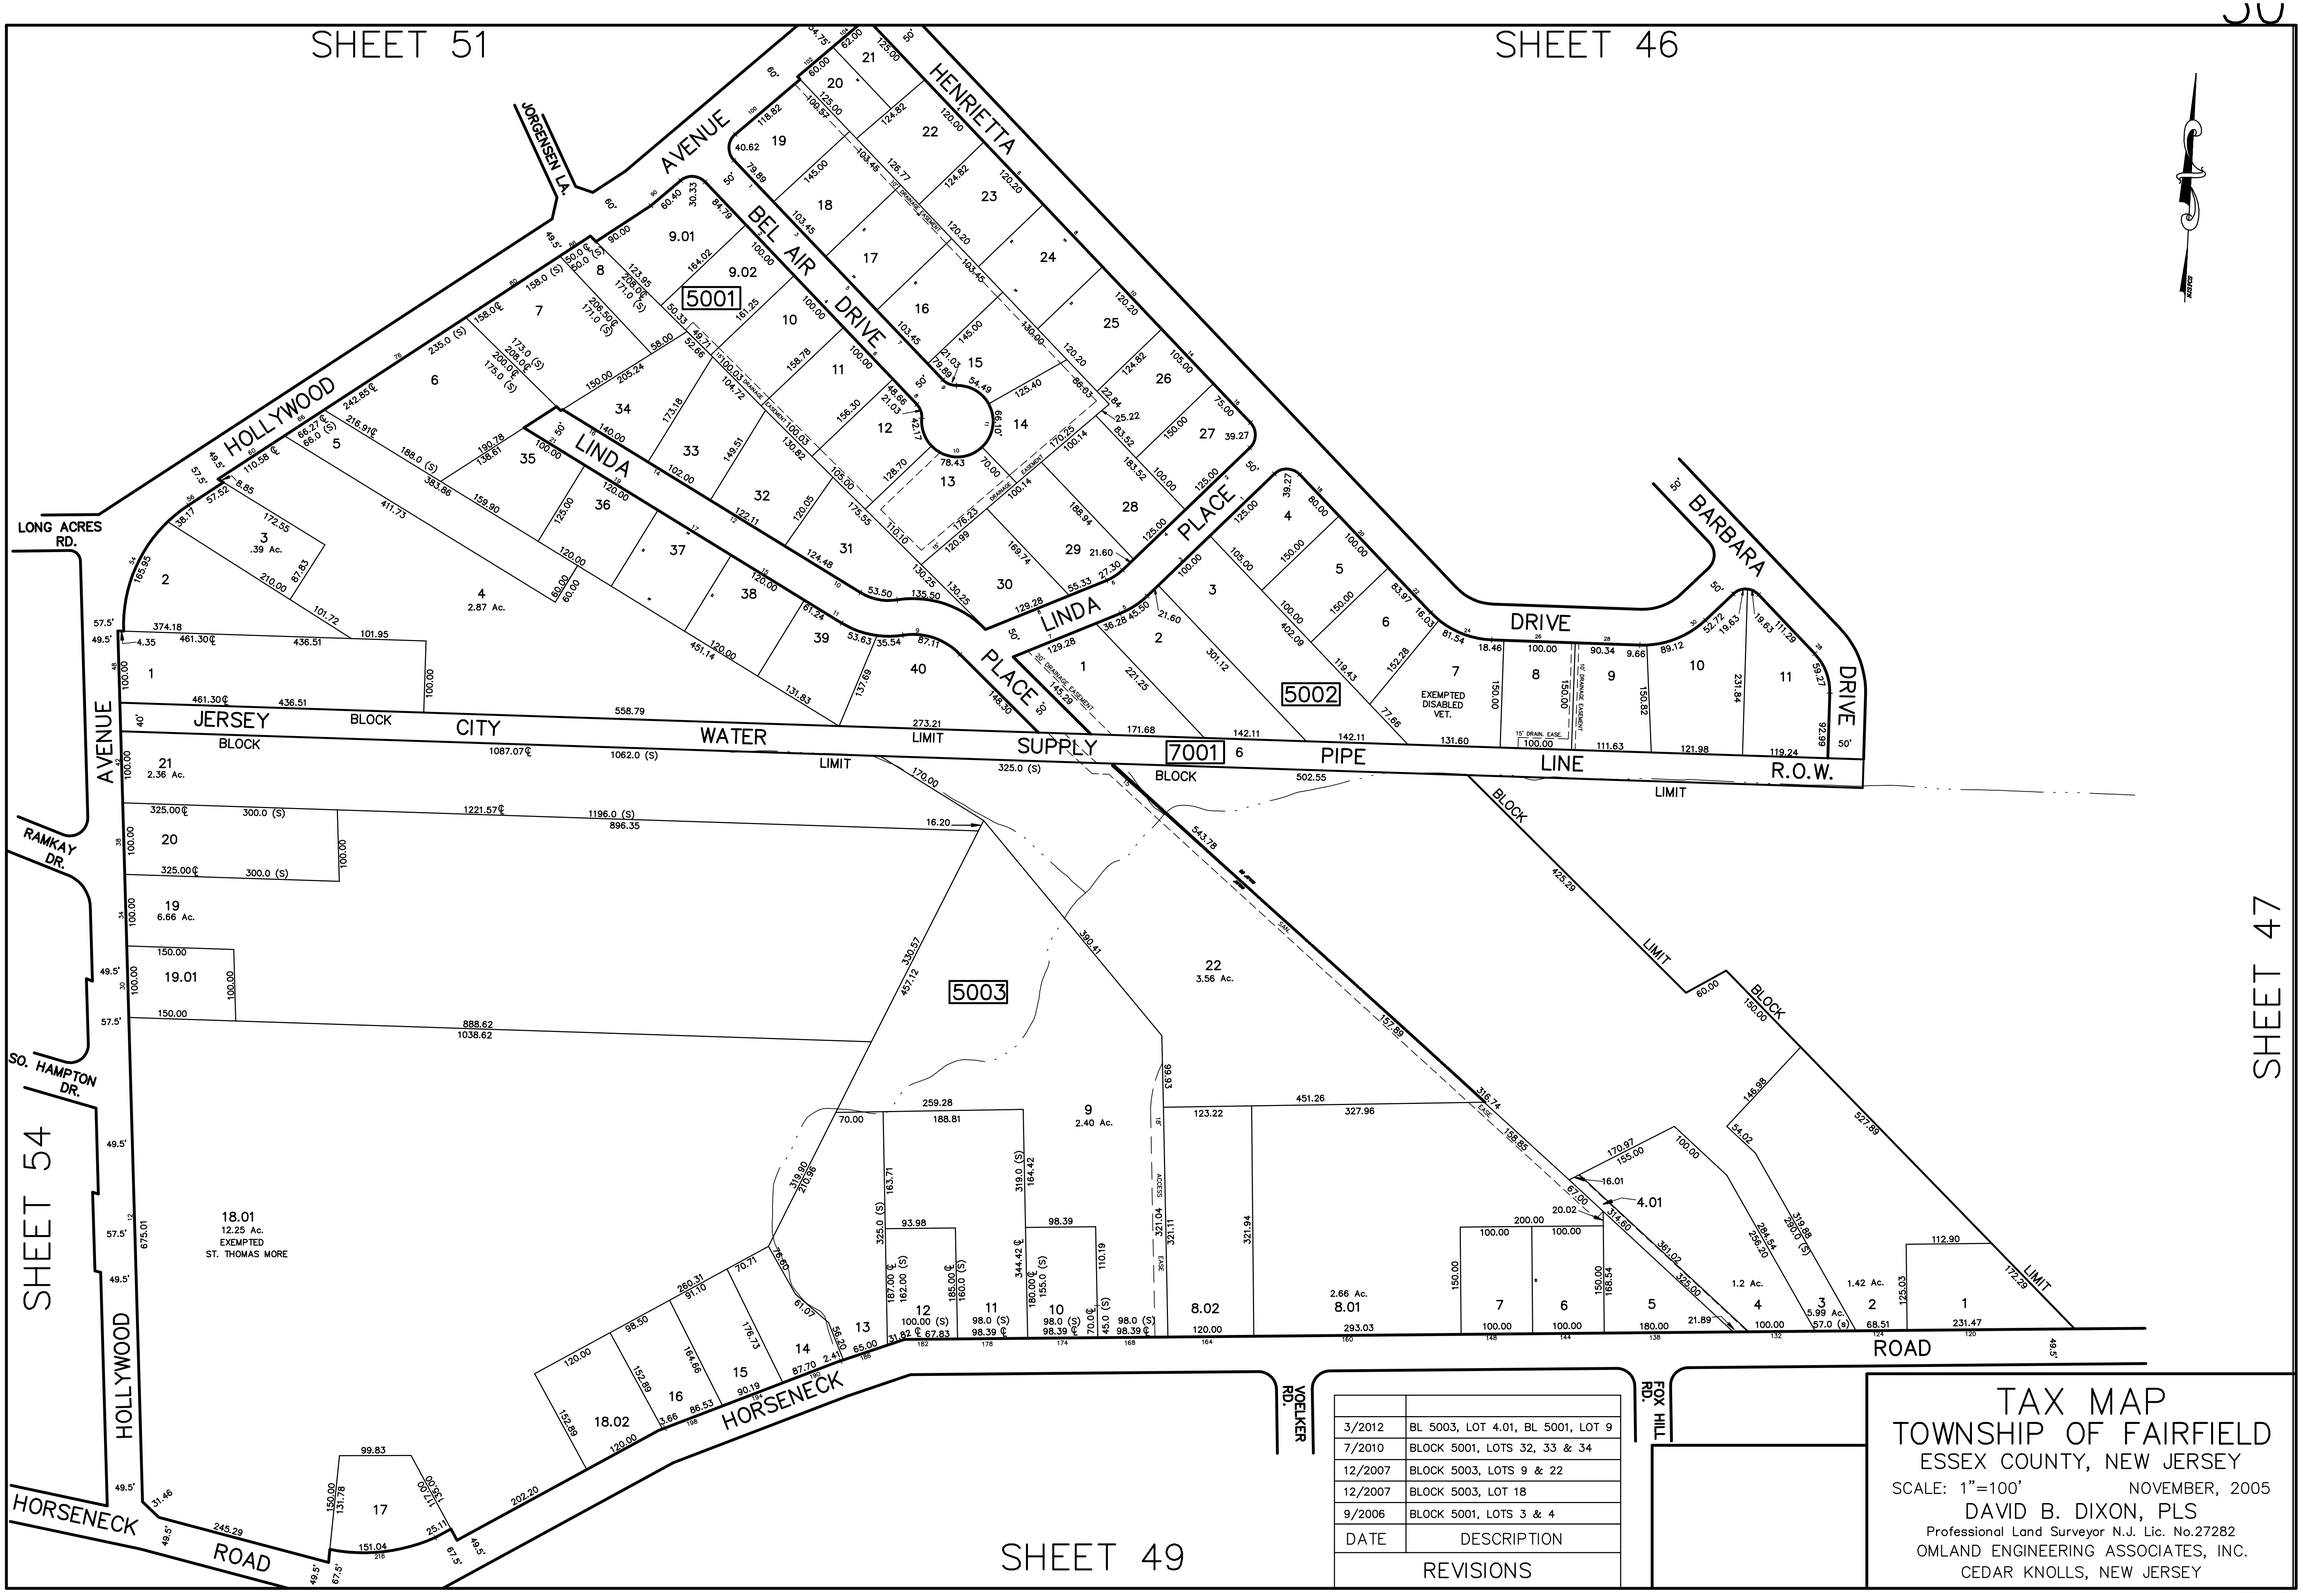

DATE	DESCRIPTION
3/2012	BL 5003, LOT 4.01, BL 5001, LOT 9
7/2010	BLOCK 5001, LOTS 32, 33 & 34
12/2007	BLOCK 5003, LOTS 9 & 22
12/2007	BLOCK 5003, LOT 18
9/2006	BLOCK 5001, LOTS 3 & 4

REVISIONS

TAX MAP
TOWNSHIP OF FAIRFIELD
ESSEX COUNTY, NEW JERSEY

SCALE: 1"=100' NOVEMBER, 2005

DAVID B. DIXON, PLS
Professional Land Surveyor N.J. Lic. No.27282
OMLAND ENGINEERING ASSOCIATES, INC.
CEDAR KNOLLS, NEW JERSEY