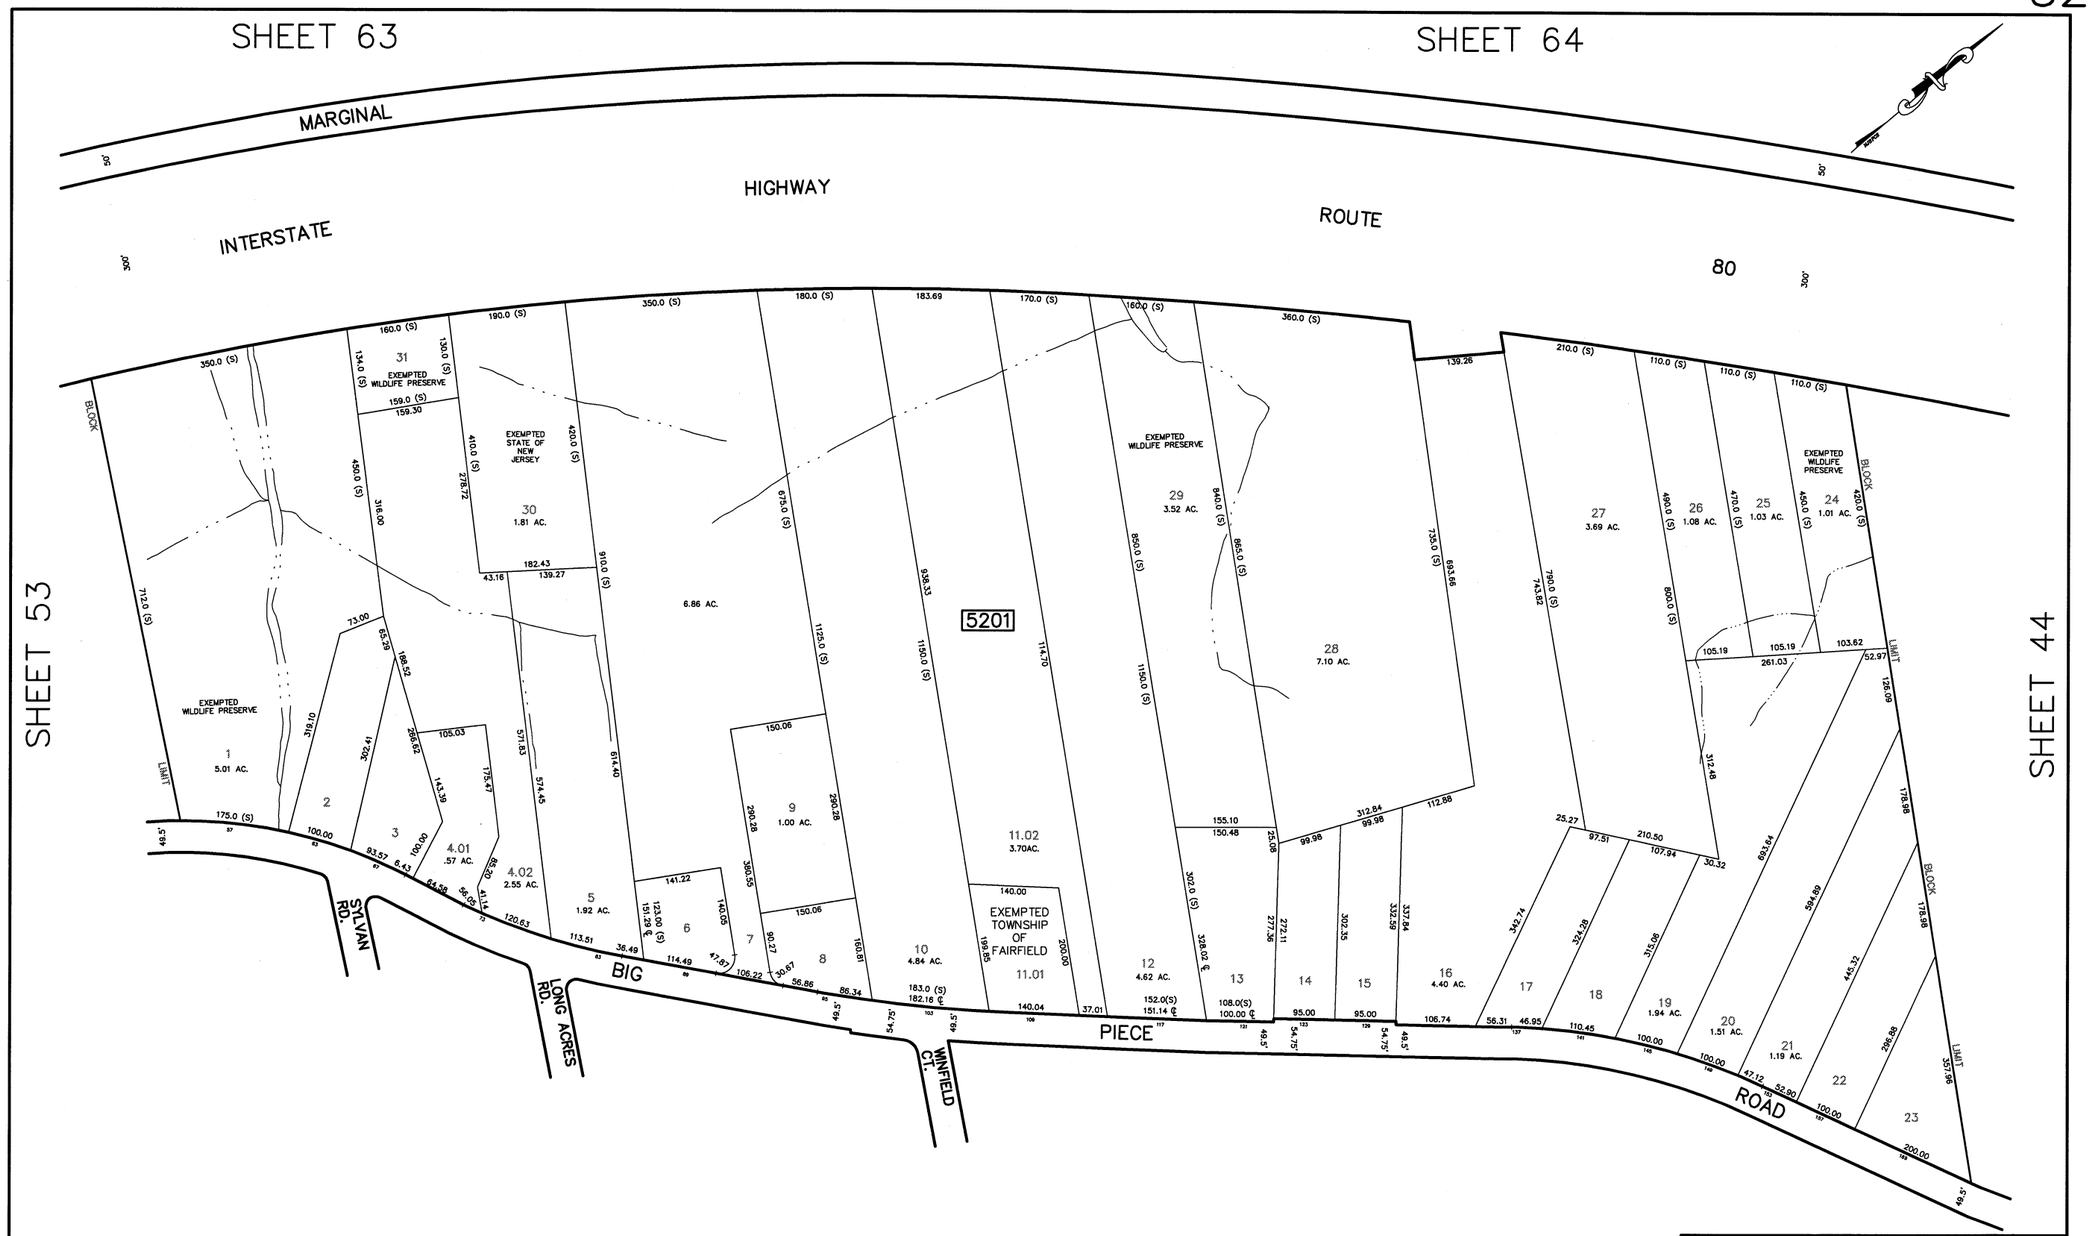


| | |
|---|---|
| | |
| | |
| | |
| | |
| | |
| 12/2007 | BLOCK 5201, LOT 4 |
| DATE | DESCRIPTION |
| REVISIONS | |

SHEET 54

SHEET 51

# TAX MAP
## TOWNSHIP OF FAIRFIELD
ESSEX COUNTY, NEW JERSEY

SCALE: 1"=100 NOVEMBER, 2005

DAVID B. DIXON, PLS
Professional Land Surveyor N.J. Lic. No.27282
OMLAND ENGINEERING ASSOCIATES, INC.
CEDAR KNOLLS, NEW JERSEY



F:\ENG DEPT\Fairfield Tax Map\new tax map\half size plot\52-sheet.dwg, 2/20/2009 1:51:19 PM, 1:2.2301