SHEET 59

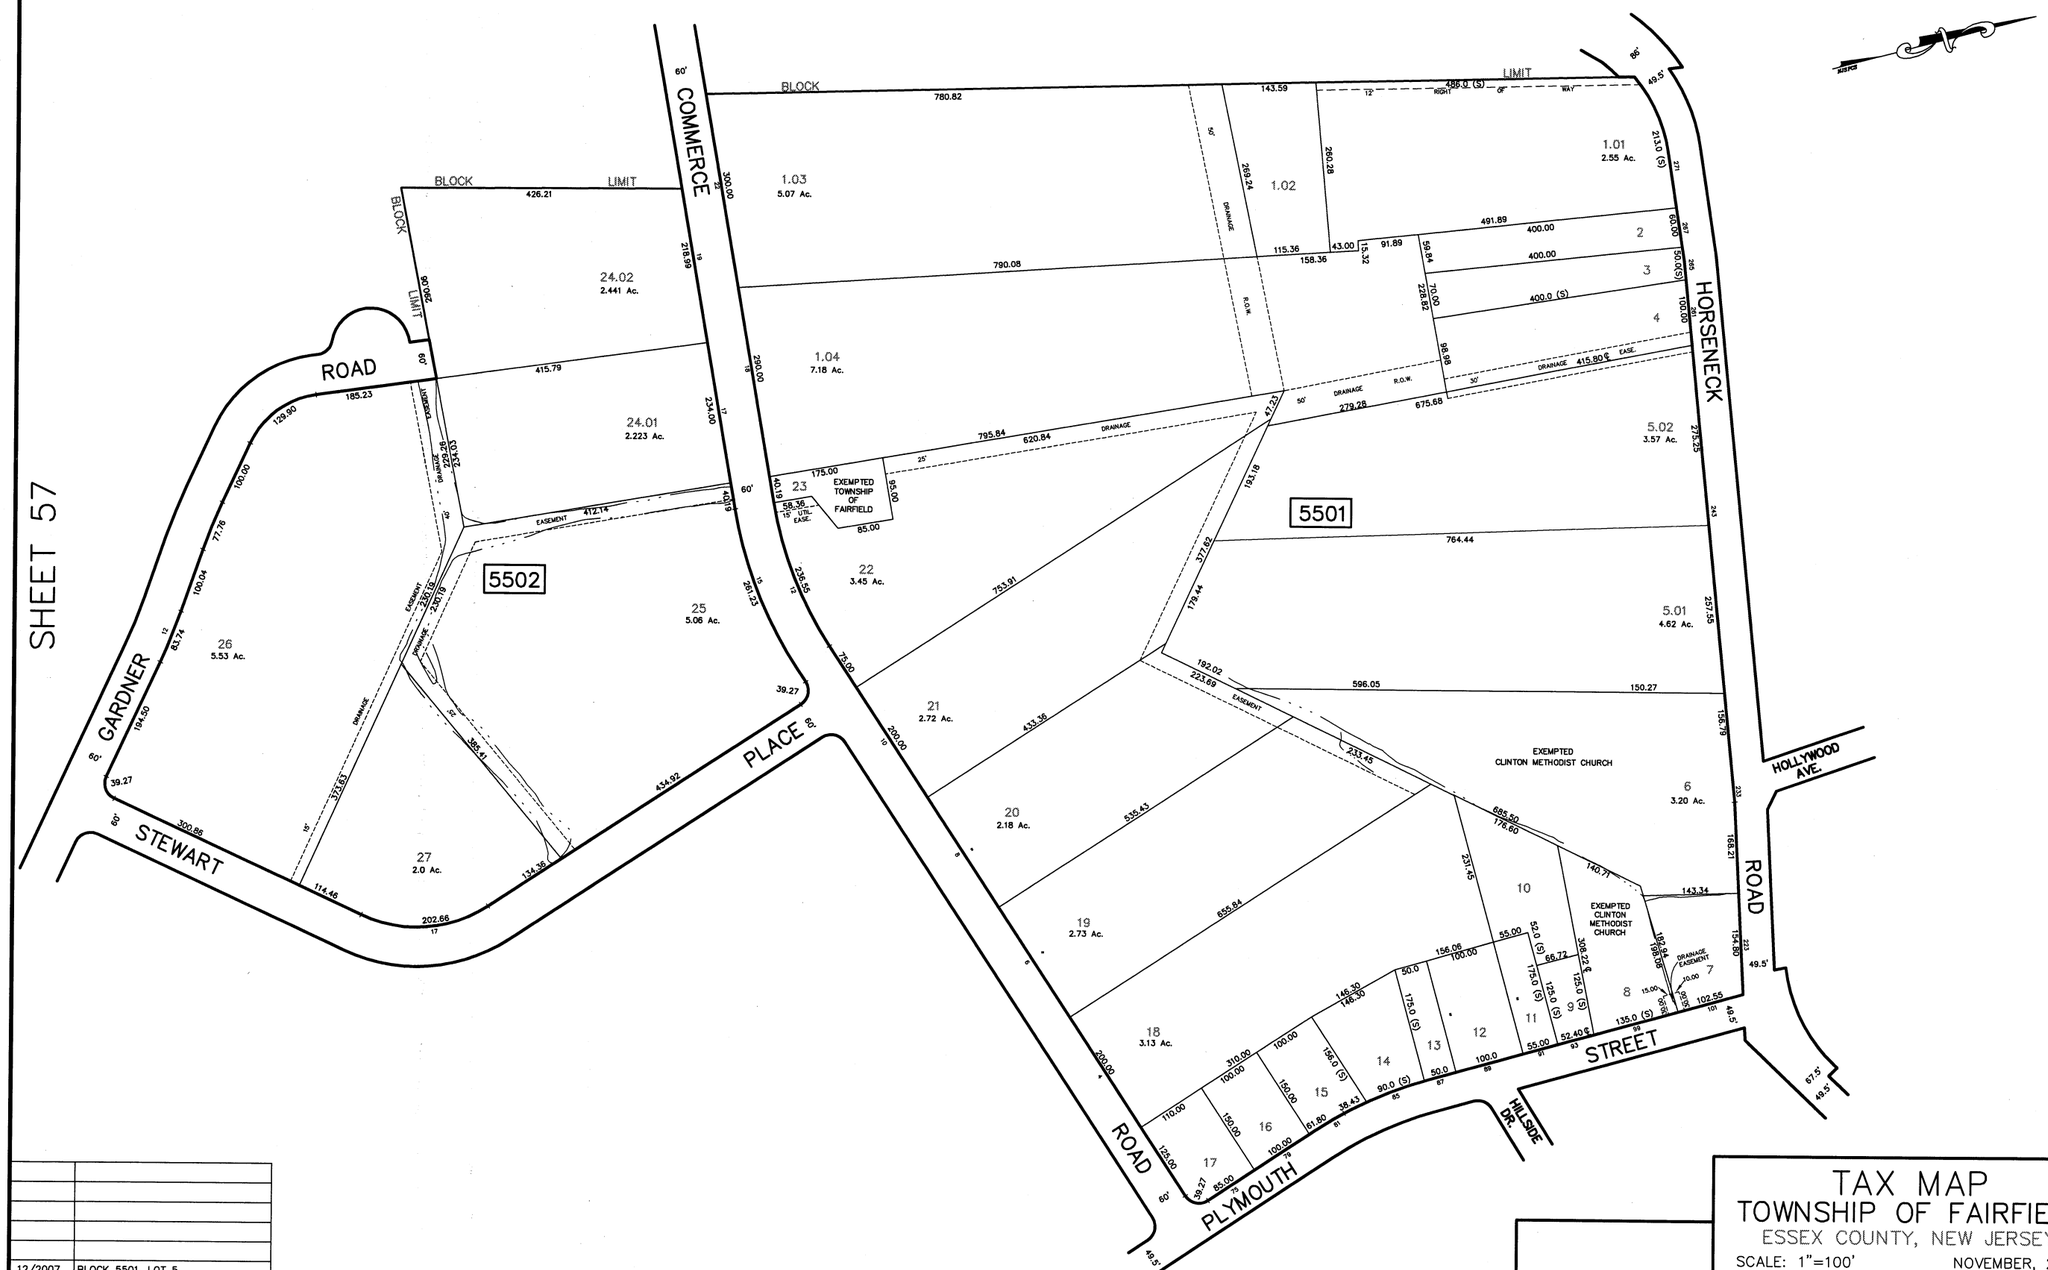

SHEET 57

SHEET 54

SHEET 50

SHEET 56

SHEET 49

DATE	DESCRIPTION
12/2007	BLOCK 5501, LOT 5

REVISIONS

TAX MAP
TOWNSHIP OF FAIRFIELD
ESSEX COUNTY, NEW JERSEY

SCALE: 1"=100' NOVEMBER, 2005

DAVID B. DIXON, PLS
Professional Land Surveyor N.J. Lic. No.27282
OMLAND ENGINEERING ASSOCIATES, INC.
CEDAR KNOLLS, NEW JERSEY

F:\ENG DEPT\Fairfield Tax Map\new tax map\half size plot\55-sheet.dwg, 2/20/2009 1:53:06 PM, 1:2.18757